TOPOGRAPHIC SURVEY PLAT
A PART OF THE SW 1/4 OF SECTION 5, T. 4 S., R 69 W. OF THE 6TH P.M.
COUNTY OF JEFFERSON, STATE OF COLORADO

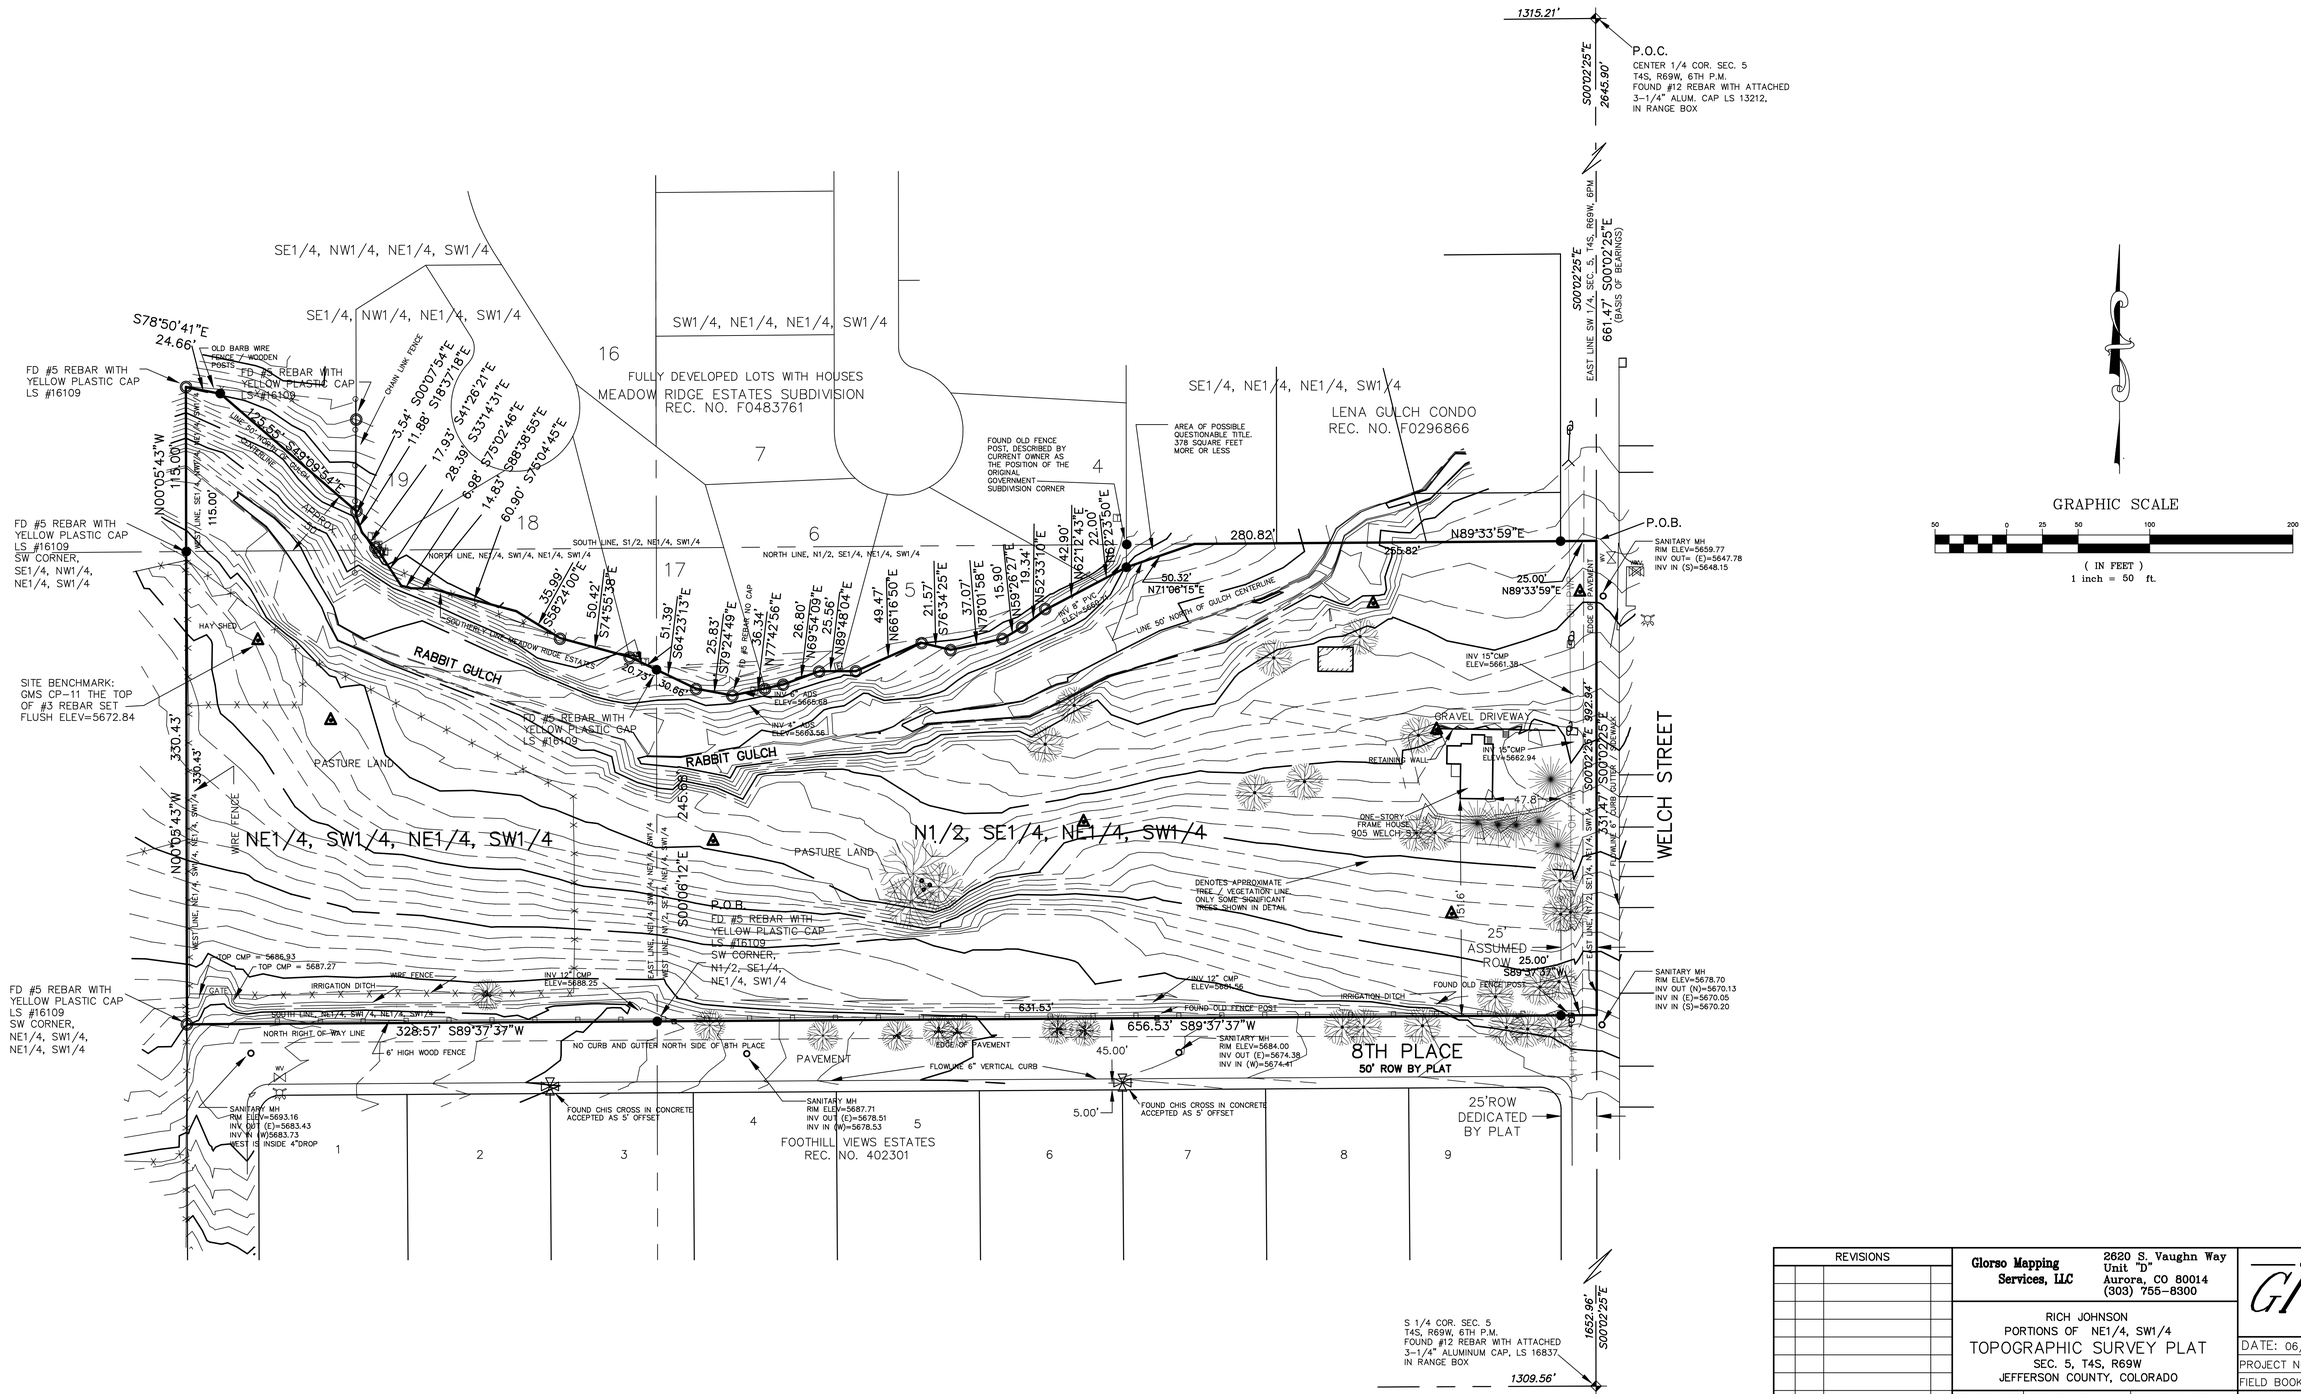

REVISIONS	Glorso Mapping Services, LLC	2620 S. Vaughn Way Unit "D" Aurora, CO 80014 (303) 755-8300	GMS
	RICH JOHNSON PORTIONS OF NE1/4, SW1/4 TOPOGRAPHIC SURVEY PLAT SEC. 5, T4S, R69W JEFFERSON COUNTY, COLORADO		DATE: 06/09/2008 PROJECT NO: **2008** FIELD BOOK NO. **307/65**
	DRAWN: DFG 06/09/08	SCALE: 1"=50'	**SHEET 2 OF 2**
	CHECK: DFG	C:\SDSK\PROJ\LAP\2008-7ac.DWG	